BOULDER CUP TENTLAND PLAN

KALGOORLIE BOULDER RACING CLUB

MELDRUM AVENUE, KALGOORLIE-BOULDER
2011

© HELEN KENNY - DESIGN SENSE

LEGEND

- TEMPORARY POOL FENCING
- PERMANENT FENCING
- VERANDAH PERIMETER
- RACETRACK FENCING
- CATERING FACILITIES
- PERMANENT STRUCTURES
- TOILET FACILITIES
- FACILITIES FOR THE DISABLED
- WATER
- WASTE DISPOSAL
- GENERATORS
- EMERGENCY EXIT
- CAR PARKING
- LIGHTING TOWER
- FIRST AID
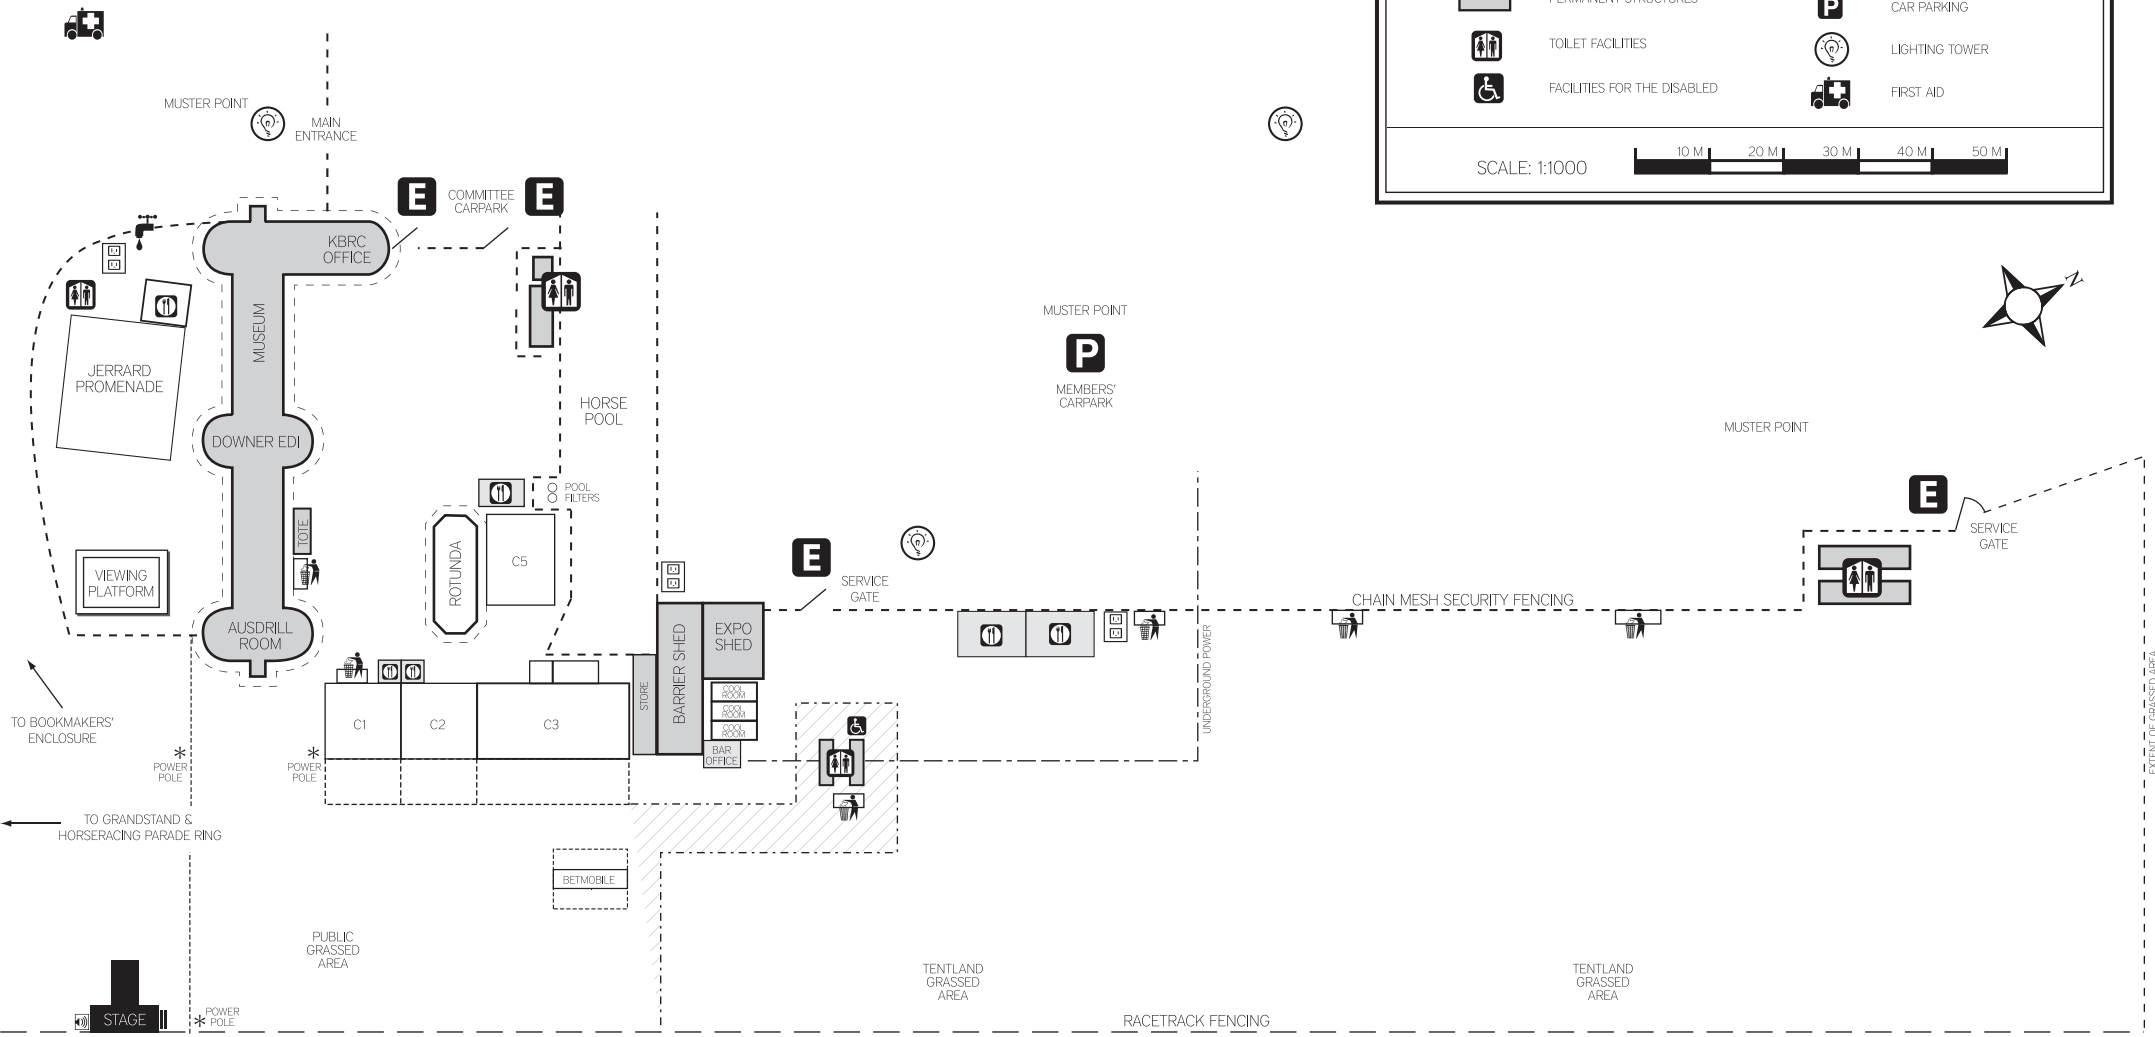
SCALE: 1:1000 — 10 M, 20 M, 30 M, 40 M, 50 M